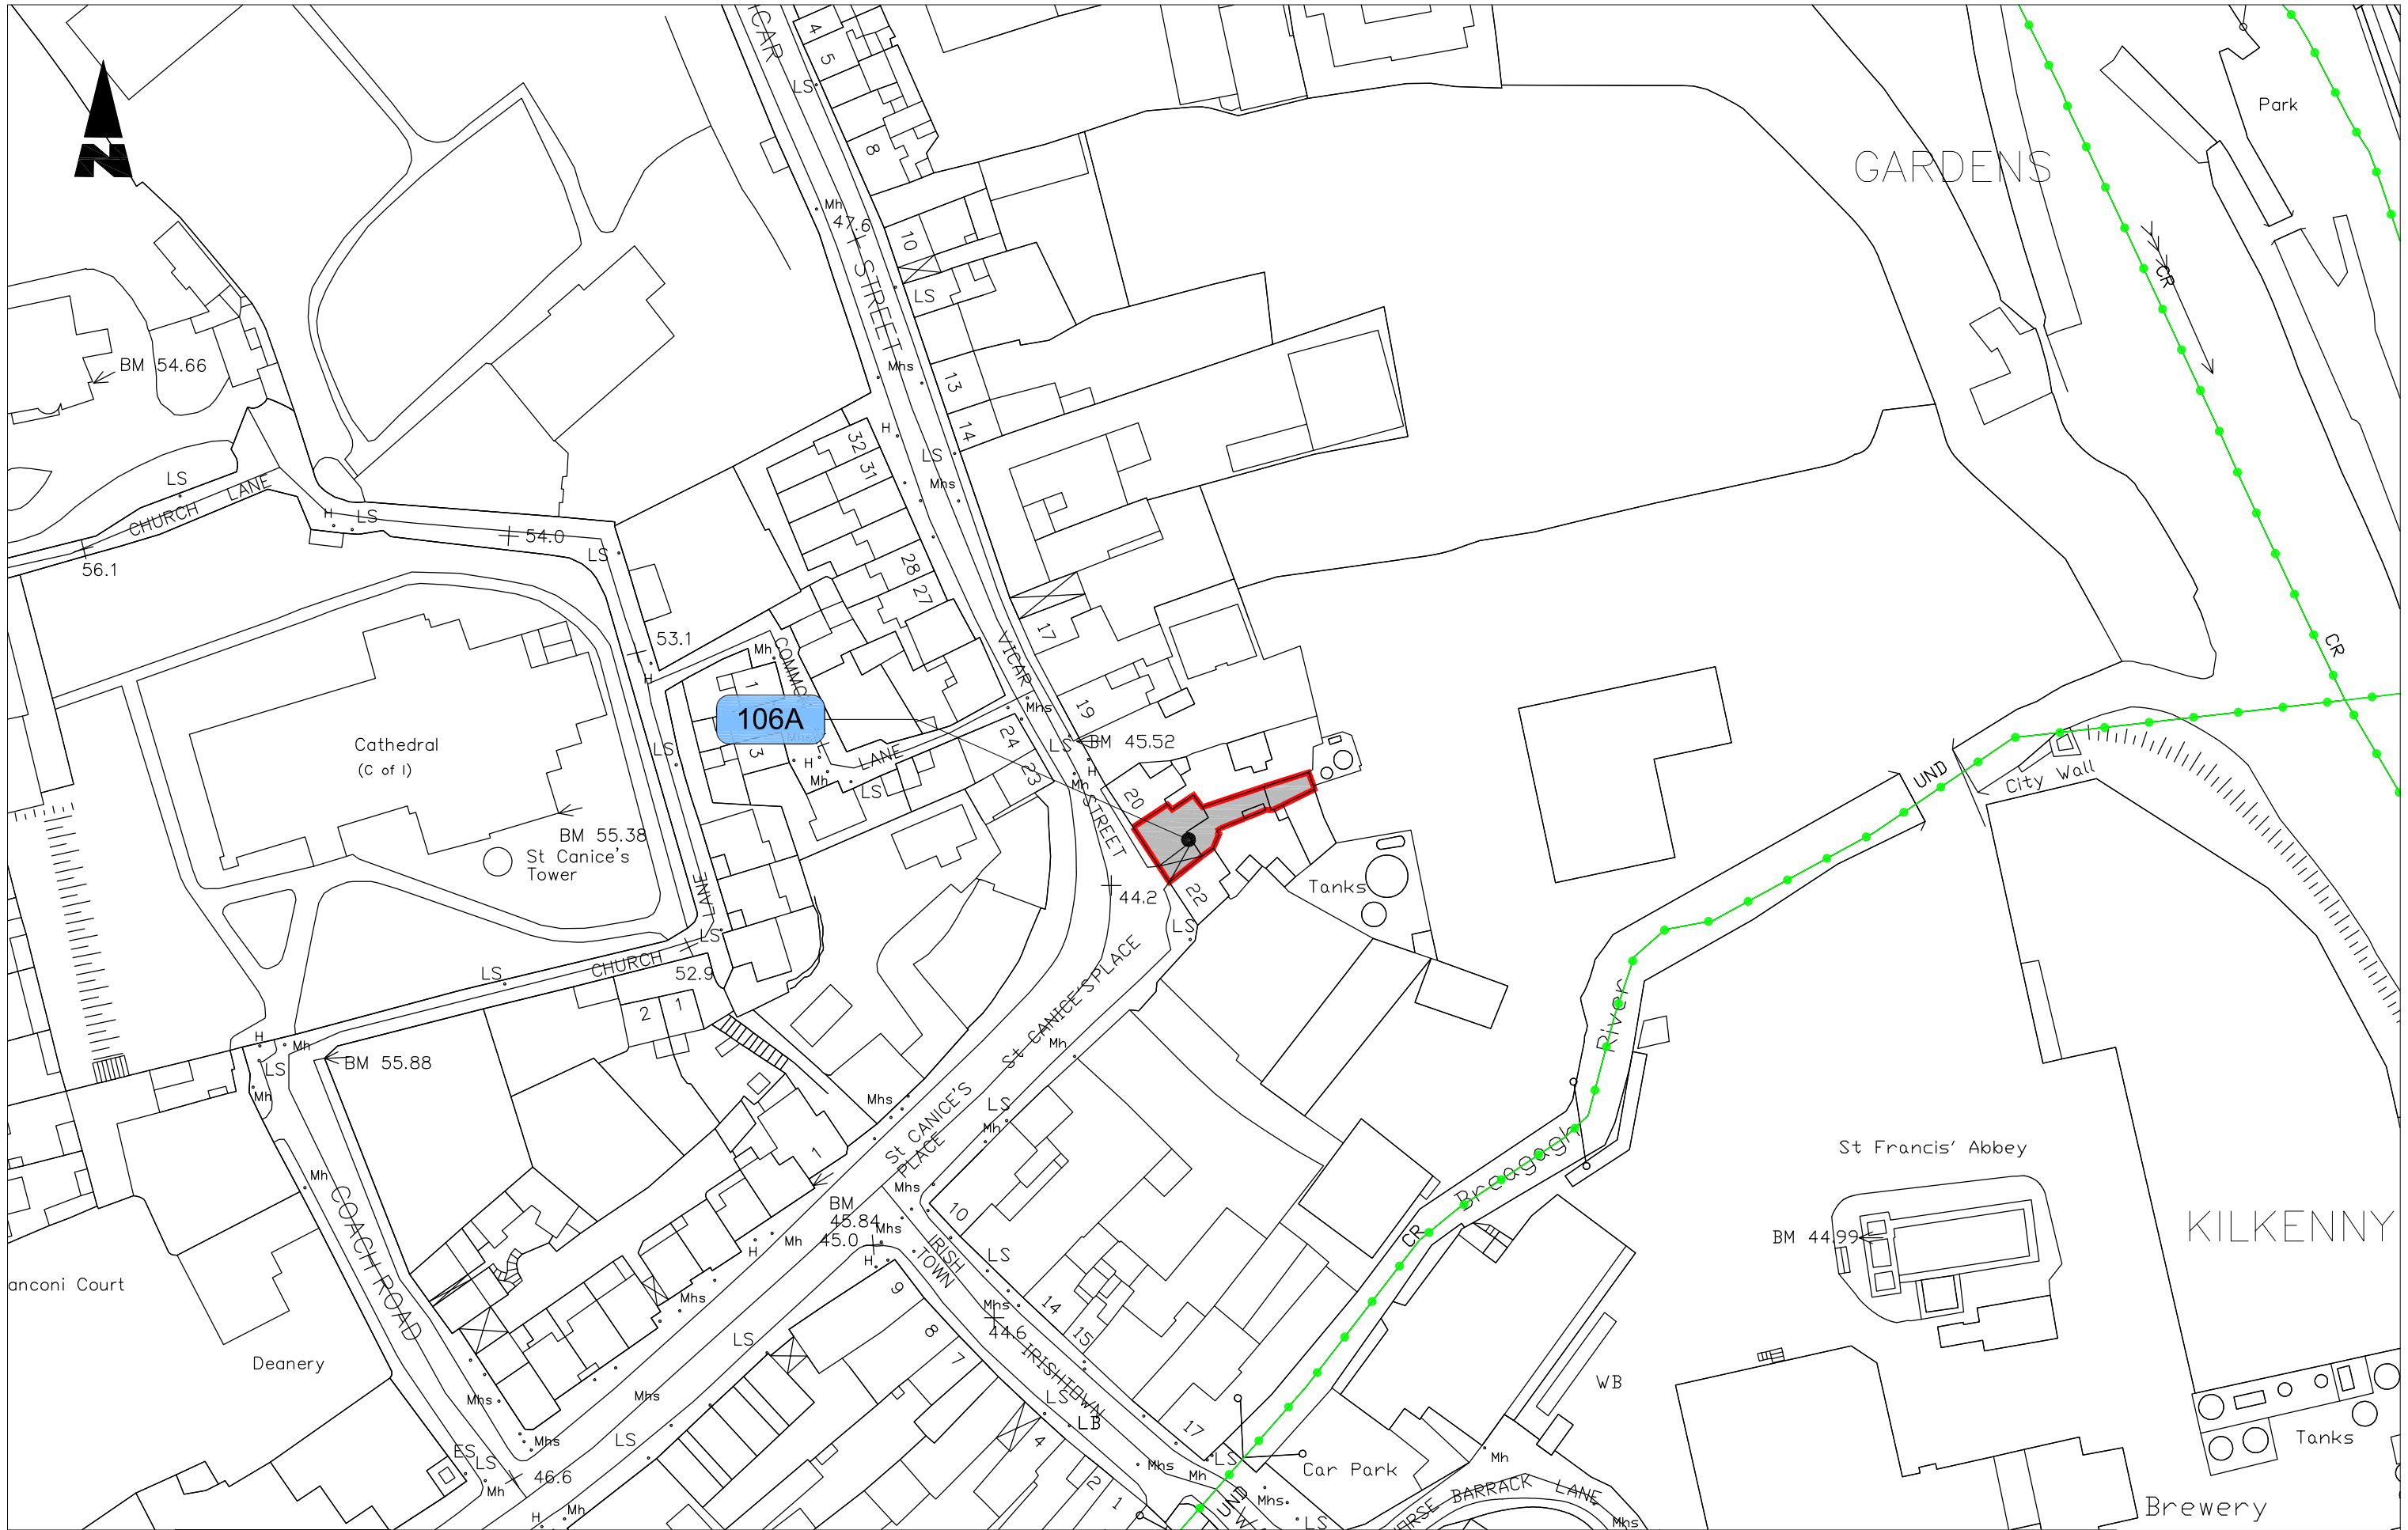

Ordnance Survey Ireland data reproduced under OSI Licence Number 2003/07CCMA Kilkenny County Council. Anauthorised reproduction Infringes Ordnance Survey Ireland and Government of Ireland Copyright.
© Ordnance Survey Ireland 2003.

Client: KILKENNY COUNTY COUNCIL
Comhairle Chontae Chill Chainnigh

Project Title: CENTRAL ACCESS SCHEME
FOR THE CITY OF KILKENNY
Compulsory Purchase Order (No. 1) of 2011

Drawing Title: CPO LANDOWNER PLANS
SHEET 1 OF 1

Drawing Number		
L-CPO-106-1		
Scale at A3 1:1'000		
Designed AL	Checked RJS	Date January '11
Drawn AL	Approved MLR	Drawing Status CPO

Plot Date : January '11
AutoCAD File Name : R:\2005\R0505 Kilkenny Central Access Scheme\14 Drawings\Layouts\CPO\Individual Landowner Plans\L-CPO-106_Rev_01.dwg

A3-H