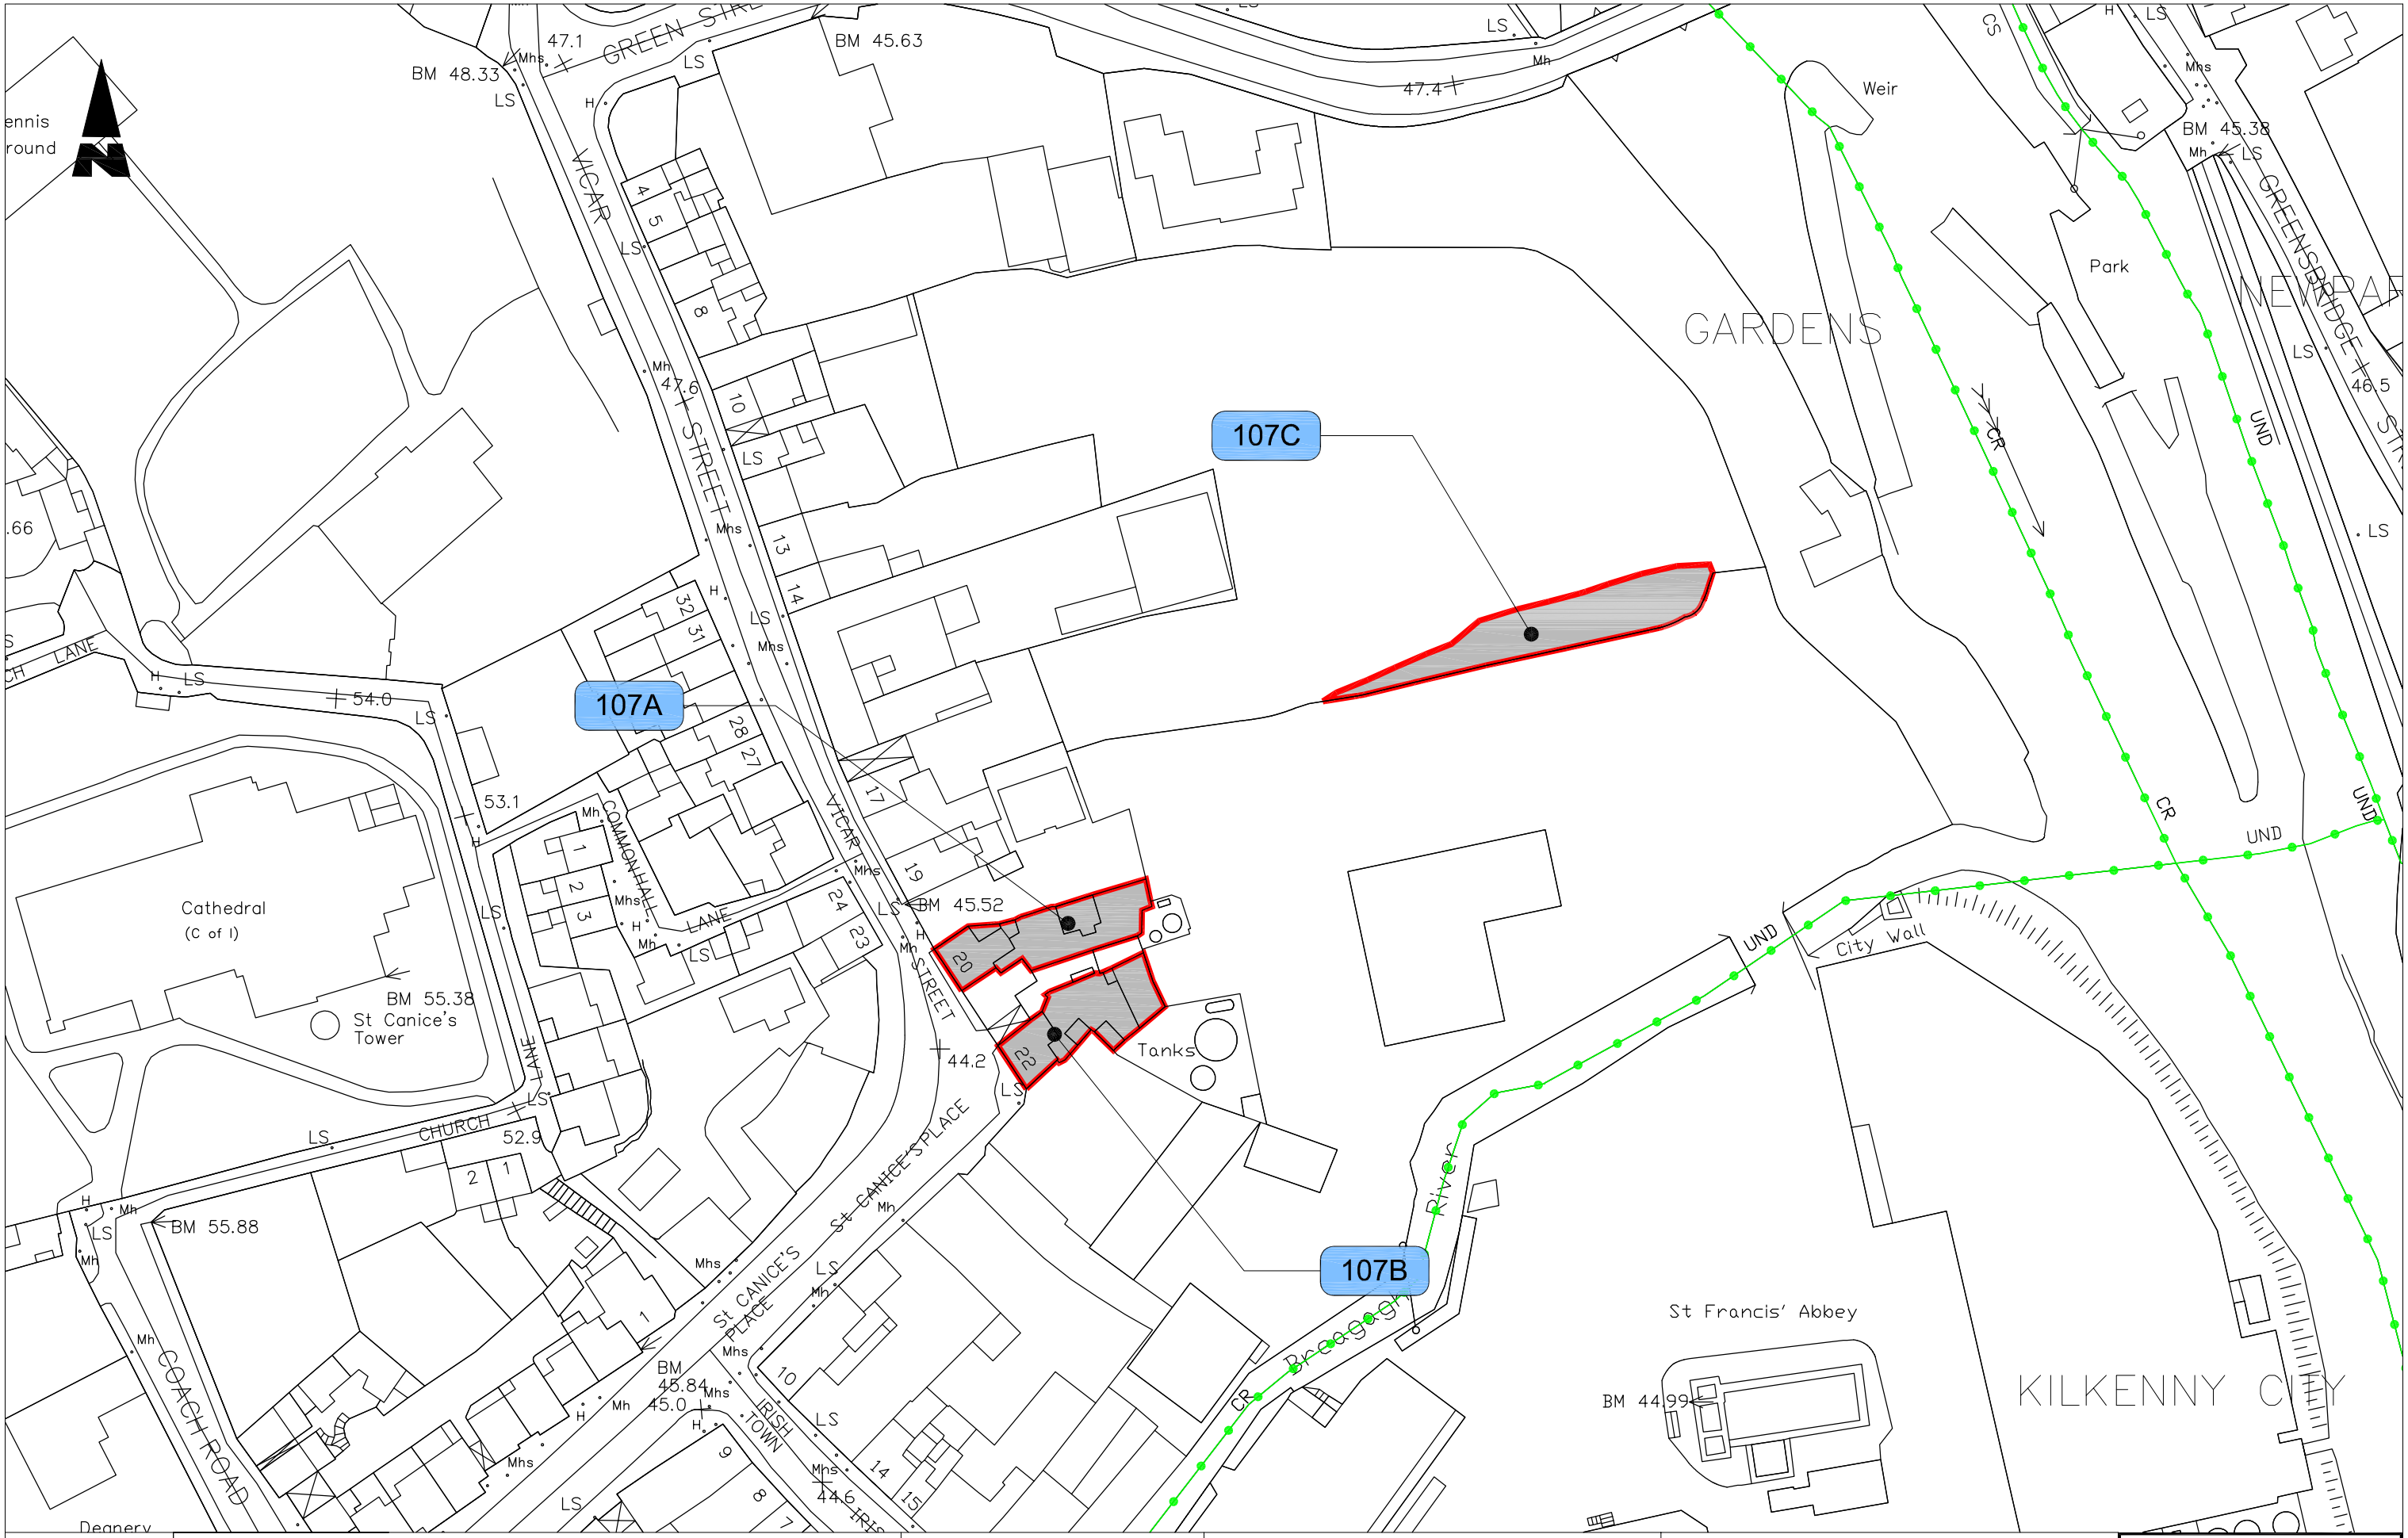

Plot Date : January '11
AutoCAD File Name : R:\2005\R0505 Kilkenny Central Access Scheme\14 Drawings\Layouts\CPO\Individual Landowner Plans\L-CPO-107_Rev_01.dwg

Ordnance Survey Ireland data reproduced under OSI Licence Number 2003/07CCMA Kilkenny County Council. Anauthorised reproduction infringes Ordnance Survey Ireland and Government of Ireland Copyright.
© Ordnance Survey Ireland 2003.

Client
KILKENNY COUNTY COUNCIL
Comhairle Chontae Chill Chainnigh

Project Title
CENTRAL ACCESS SCHEME
FOR THE CITY OF KILKENNY
Compulsory Purchase Order (No. 1) of 2011

Drawing Title
CPO LANDOWNER PLANS
SHEET 1 OF 1

Drawing Number		
L-CPO-107-1		
Scale at A3 1:1'000		
Designed AL	Checked RJS	Date January '11
Drawn AL	Approved MLR	Drawing Status CPO

A3-H